S.E.	8	16 North	12 East	Jackson	Wayne	Indiana
Quarter	Section	Township	Range	Civil Township	County	State of

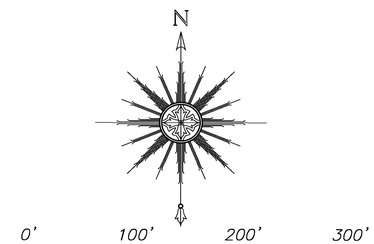

SCALE : 1" = 100'

LEGEND

- Rebar Set
- Rebar Found
- Iron Pipe Found
- Iron Spindle Set
- Iron Spindle Found
- MAG Nail Set
- MAG Nail Found
- Pk Nail Found
- Notch Found
- Railroad Spike Found
- Wood Post
- Concrete Post
- Copperweld Found
- Marked Stone Found
- Brass Plug Found
- Rebar Set in Concrete
- GPS Monument
- Monument Box
- Right-of-Way Monument
- Bolt

NOTES:

REBARS SET ARE 5/8" WITH PLASTIC CAP STAMPED "MOORE 20400025".

RECORD INFORMATION IS ENCLOSED BY PARENTHESES.

W.C.S.R.= WAYNE COUNTY SURVEYOR'S RECORDS

BEARINGS ARE BASED UPON G.P.S. COORDINATES
PROJECTION SET: USA/NAD83/INDIANA EAST

SURVEY & DEED REFERENCES:

(1) – KENNETH E. STOCKTON
I. No. 2003020997
(65.402 Ac.) & (32.97 Ac.)

(2) – RYAN C. DRAKE
I. No. 2013002671
(40 AC.)

(3) – I.N.D.O.T. RIGHT-OF-WAY PLANS
I-70-5 (49) 129
SHEET No. 20 ON FILE @ W.C.S.O.

(4) – STATE OF INDIANA
CIRCUIT COURT CAUSE #2074
(14.598 Ac.)

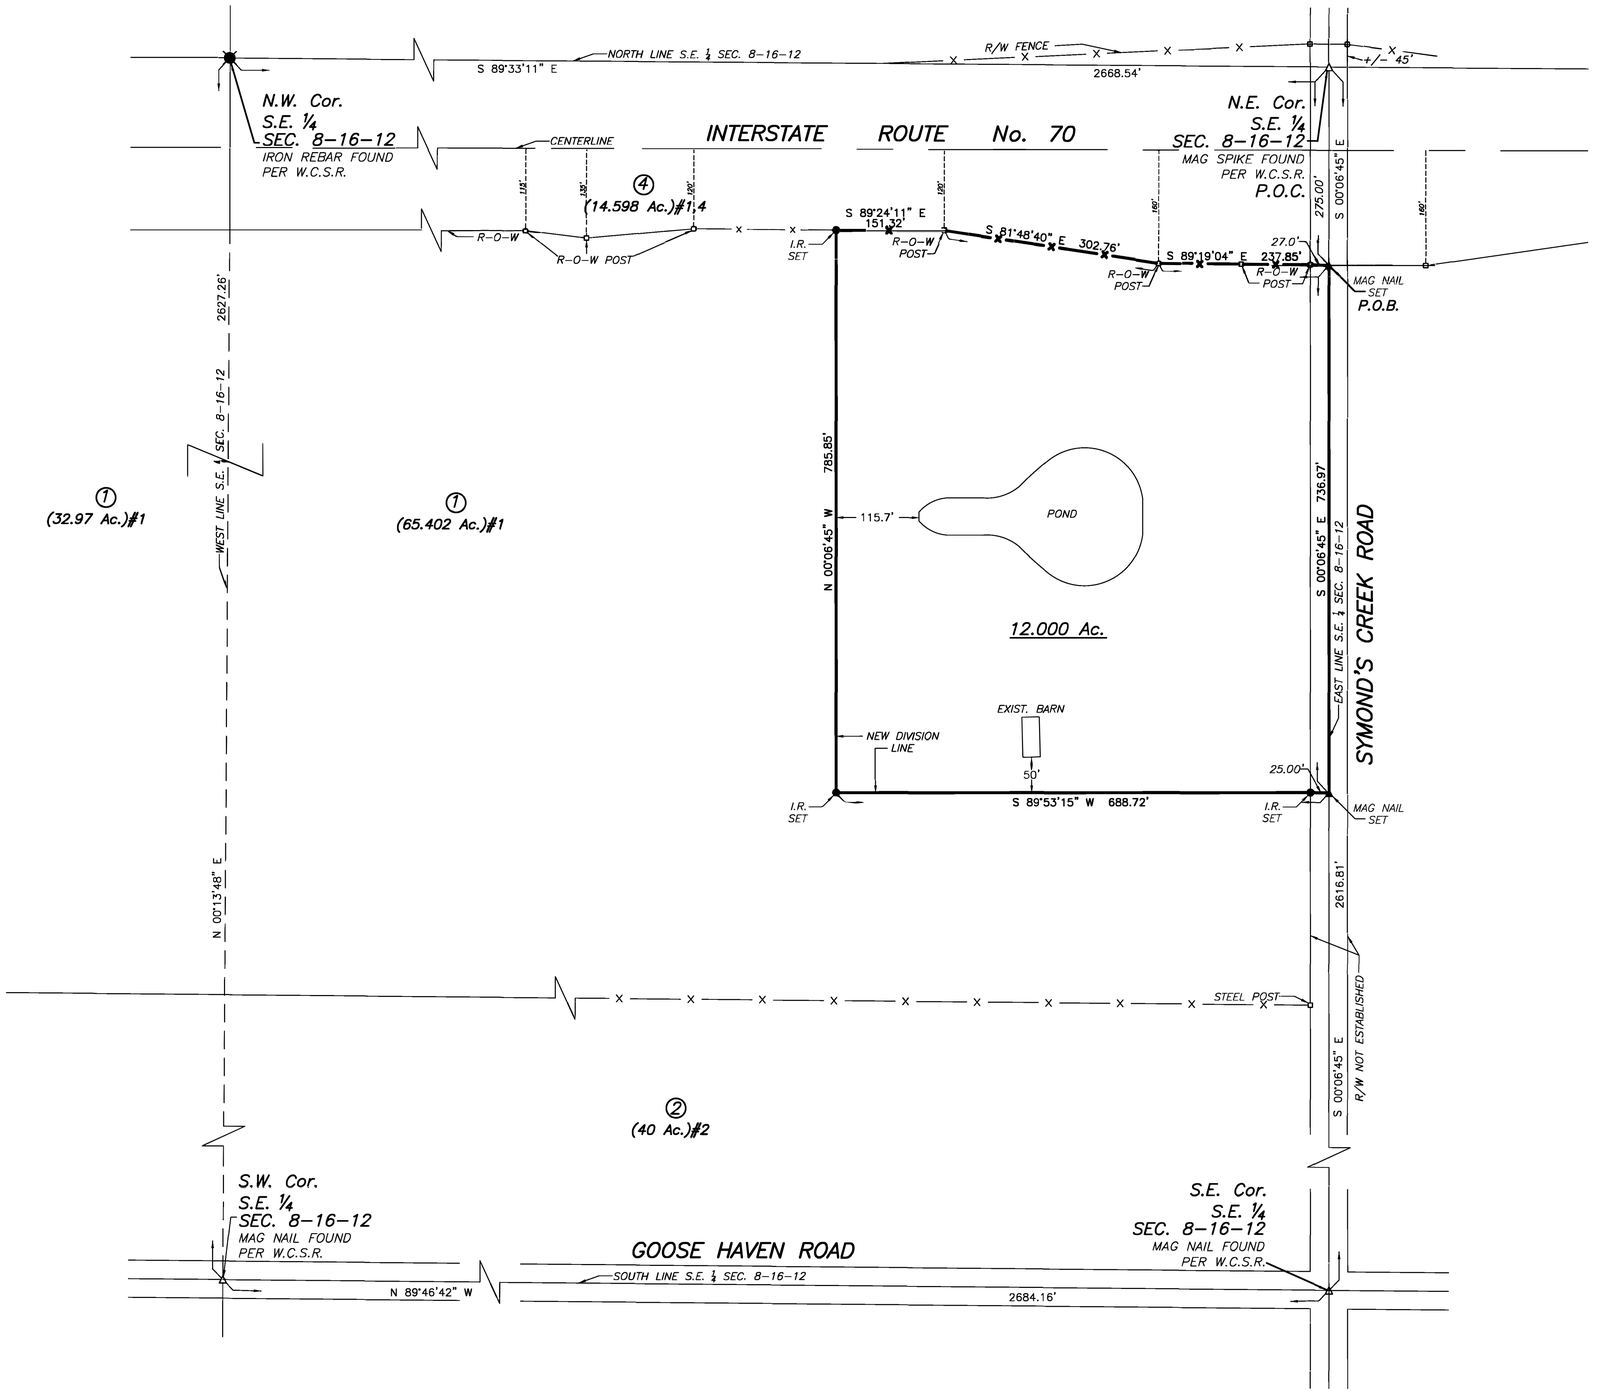

CERTIFICATION

I, Gordon E. Moore hereby certify that this survey was performed wholly by or under the direction of the registered surveyor, and to the best of the land surveyor's knowledge and belief was executed according to survey requirements in Indiana Title 865 Board of Registration for Professional Surveyors.

Gordon E. Moore
Gordon E. Moore – PLS 20400025
Beals-Moore & Associates, Inc.
122 South 8th Street
Richmond, IN 47374

GORDON E. MOORE REGISTERED No. LS20400025 STATE OF INDIANA LAND SURVEYOR

" I affirm, under the penalties for perjury, that I have taken reasonable care to redact each social security number in this document, unless required by law
Gordon E. Moore"

©2025 BEALS-MOORE & ASSOCIATES, INC.
ALL RIGHTS RESERVED

Beals-Moore & Associates, INC.
122 South 8th Street
Richmond, Indiana 47374
Phone (765) 962-1023
Fax (765) 962-5274
E-Mail: surveyors@bealsmoore.com

Plat of Survey
for
AMIE NEAL

Revisions			
No.	Date	By	Description
1			
2			
3			
4			
5			
6			

Date	17-APR-2025
W.O. #	2025-025
Sheet No.	1 of 1
Plot Scale	1" = 100'
Plot Name	D-4837
Field Crew	Phil Bettelon
Computed By	Phil Bettelon
Drawn By	Kyle Yattaw
Checked By	Gordon E. Moore
Designed By	